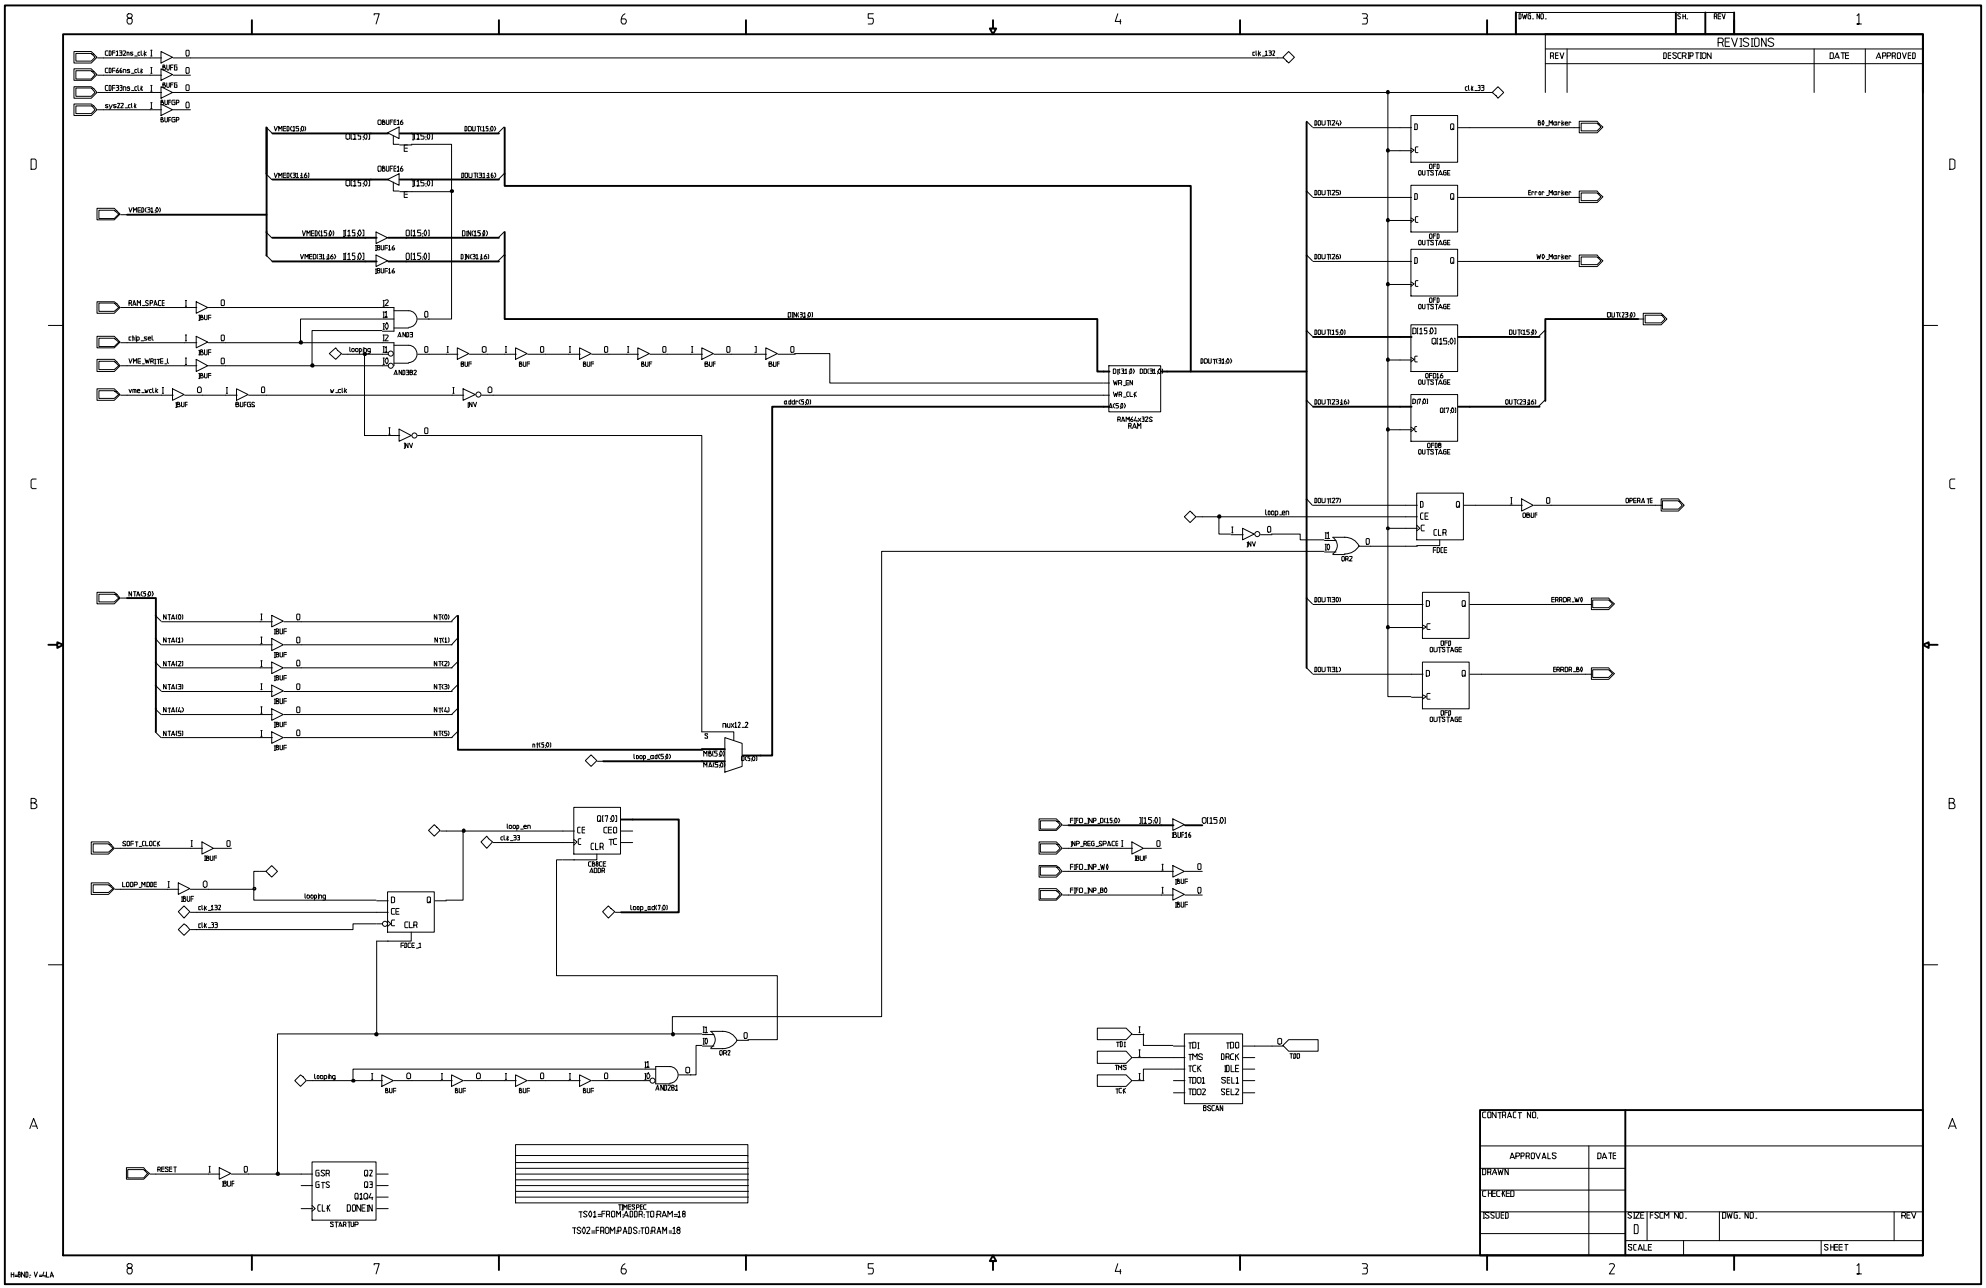

REVISIONS
REV
DESCRIPTION
DATE
APPROVED
CONTRACT NO.
APPROVALS
DATE
DRAWN
CHECKED
ISSUED
SIZE
FSCM NO.
DWG. NO.
REV
SCALE
SHEET
TIMESPEC
TS01=FROM:ADDR:TO:RAM=18
TS02=FROM:PADS:TO:RAM=18